LEGEND

- EXISTING ROW
- PROPOSED ROW
- TEMPORARY/PERMANENT EASEMENT
- CL PROPOSED ALIGNMENT
- PROPOSED RETAINING WALL
- GRADING LIMIT (FILL)
- GRADING LIMIT (CUT)
- PROPOSED STEEL BEAM GUIDERAIL
- WETLAND
- TOA WETLAND BUFFER
- TOA NATURALLY SIGNIFICANT WETLAND BUFFER
- EXISTING TREE
- EXISTING ROAD PROFILE
- PROPOSED ROAD PROFILE

PC POINT OF CURVATURE
PT POINT OF TANGENCY
BVCE BEGINNING OF VERTICAL CURVE ELEV
BVCS BEGINNING OF VERTICAL CURVE STATION
ELEV ELEVATION
EVCE END OF VERTICAL CURVE ELEVATION
EVCS END OF VERTICAL CURVE STATION
LVC LENGTH OF VERTICAL CURVE
PVI POINT OF VERTICAL INTERSECTION
STA. STATION

NOTES:

1. ALL DIMENSIONS ARE IN METRES AND / OR MILLIMETRES UNLESS OTHERWISE INDICATED.

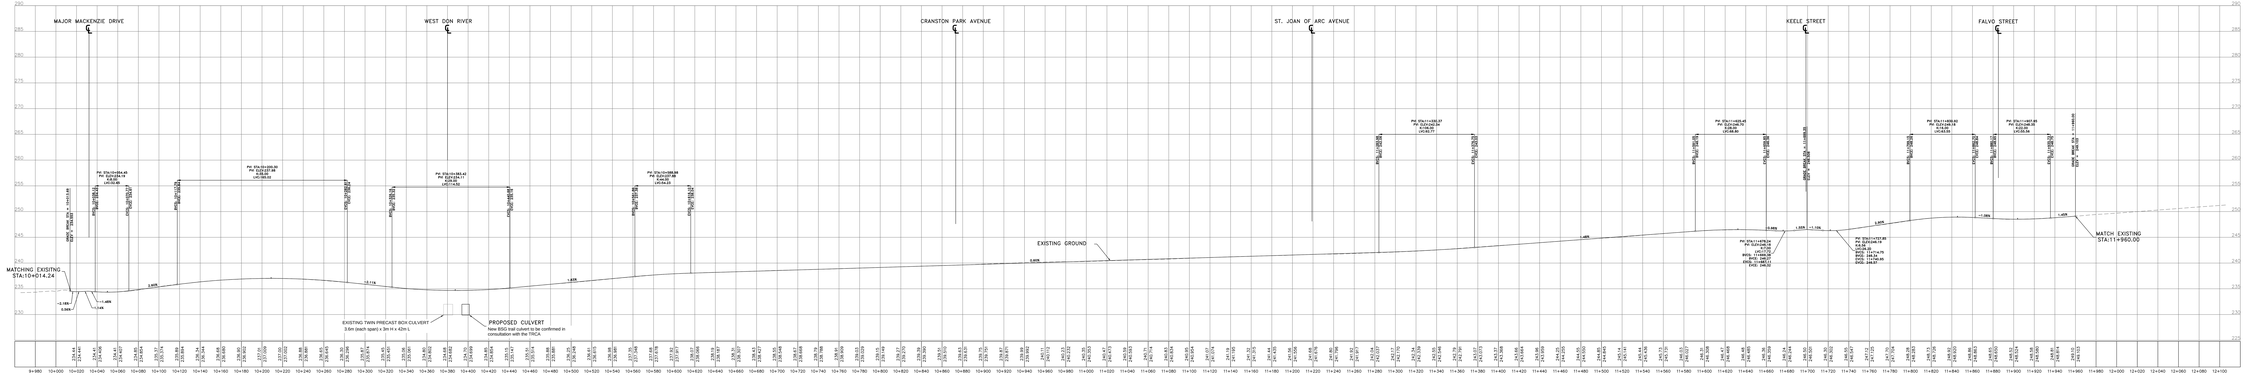

HDR

McNAUGHTON ROAD
ENVIRONMENTAL ASSESSMENT
DRAFT PLAN AND PROFILE

VAUGHAN
Infrastructure Delivery

SCALE: HORIZONTAL: 1:1000
VERTICAL: 1:200

FILENAME: C:\Users\ahmad.ghazal.ca@hdrinc.com\Desktop\22-01-19 McNaughton Road Draft Plan and Profile.dwg
PLOTTED BY: Ahmad Ghazal
PLOTTED ON: Jan 19, 2022
PLOTTING SCALE: 1:1